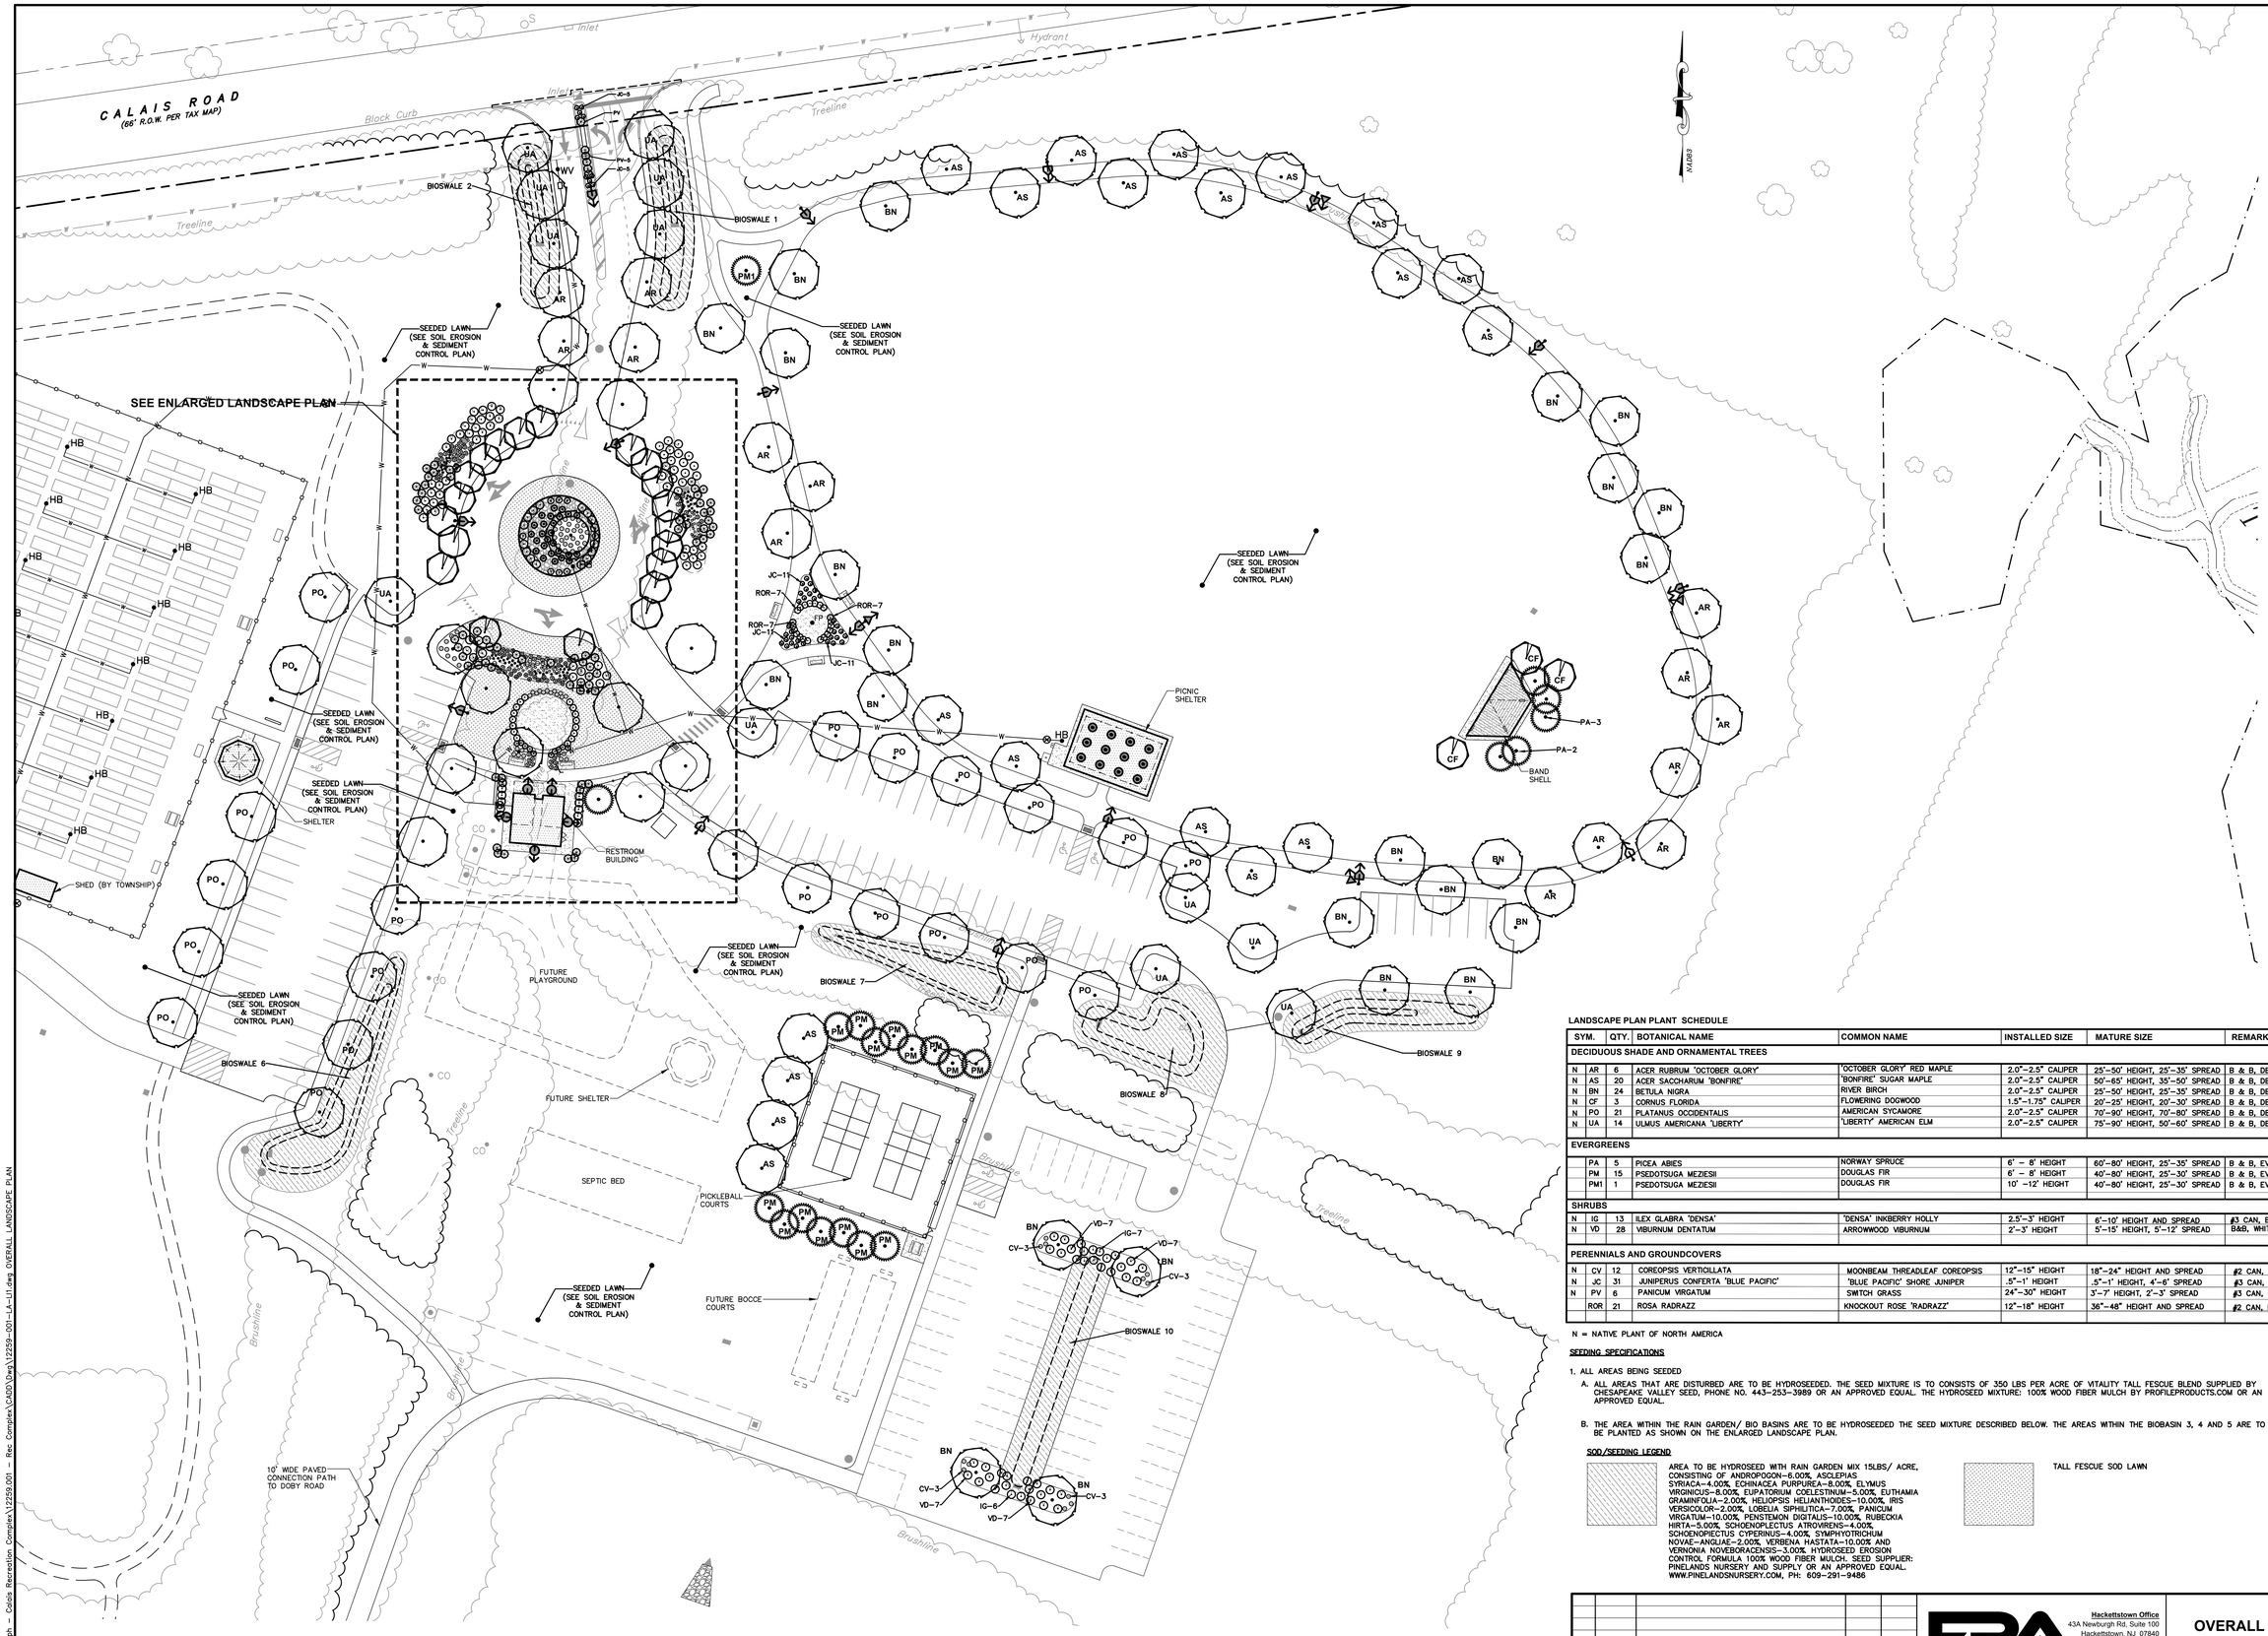

LANDSCAPE PLAN PLANT SCHEDULE

SYM.	QTY.	BOTANICAL NAME	COMMON NAME	INSTALLED SIZE	MATURE SIZE	REMARKS
DECIDUOUS SHADE AND ORNAMENTAL TREES						
N AR	6	ACER RUBRUM 'OCTOBER GLORY'	"OCTOBER GLORY" RED MAPLE	2.0"–2.5" CALIPER	25'–50' HEIGHT, 25'–35' SPREAD	B & B, DECIDUOUS
N AS	20	ACER SACCHARUM 'BONFIRE'	"BONFIRE" SUGAR MAPLE	2.0"–2.5" CALIPER	50'–65' HEIGHT, 35'–50' SPREAD	B & B, DECIDUOUS
N BN	24	BETULA NIGRA	RIVER BIRCH	2.0"–2.5" CALIPER	25'–50' HEIGHT, 25'–35' SPREAD	B & B, DECIDUOUS, MULTI-STEM
N CF	3	CORNUS FLORIDA	FLOWERING DOGWOOD	1.5"–1.75" CALIPER	20'–25' HEIGHT, 20'–30' SPREAD	B & B, DECIDUOUS
N PO	21	PLATANUS OCCIDENTALIS	AMERICAN SYCAMORE	2.0"–2.5" CALIPER	70'–90' HEIGHT, 70'–80' SPREAD	B & B, DECIDUOUS
N UA	14	ULMUS AMERICANA 'LIBERTY'	"LIBERTY" AMERICAN ELM	2.0"–2.5" CALIPER	75'–90' HEIGHT, 50'–60' SPREAD	B & B, DECIDUOUS
EVERGREENS						
PA	5	PICEA ABIES	NORWAY SPRUCE	6' – 8' HEIGHT	60'–80' HEIGHT, 25'–35' SPREAD	B & B, EVERGREEN
PM	15	PSEDOTSUGA MEZIESII	DOUGLAS FIR	6' – 8' HEIGHT	40'–80' HEIGHT, 25'–30' SPREAD	B & B, EVERGREEN
PM1	1	PSEDOTSUGA MEZIESII	DOUGLAS FIR	10' –12' HEIGHT	40'–80' HEIGHT, 25'–30' SPREAD	B & B, EVERGREEN
SHRUBS						
N IG	13	ILEX GLABRA 'DENSA'	'DENSA' INKBERRY HOLLY	2.5'–3' HEIGHT	6'–10' HEIGHT AND SPREAD	#3 CAN, BLACK BERRIES
N VD	28	VIBURNUM DENTATUM	ARROWWOOD VIBURNUM	2'–3' HEIGHT	5'–15' HEIGHT, 5'–12' SPREAD	B&B, WHITE FLOWERS
PERENNIALS AND GROUNDCOVERS						
N CV	12	COREOPSIS VERTICILLATA	MOONBEAM THREADLEAF COREOPSIS	12"–15" HEIGHT	18"–24" HEIGHT AND SPREAD	#2 CAN, YELLOW FLOWERS
N JC	31	JUNIPERUS CONFERTA 'BLUE PACIFIC'	'BLUE PACIFIC' SHORE JUNIPER	.5"–1' HEIGHT	.5"–1' HEIGHT, 4'–6' SPREAD	#3 CAN, EVERGREEN, BLUISH GREEN
N PV	6	PANICUM VIRGATUM	SWITCH GRASS	24"–30" HEIGHT	3'–7' HEIGHT, 2'–3' SPREAD	#3 CAN, ORNAMENTAL NATIVE GRASS
ROR	21	ROSA RADRAZZ	KNOCKOUT ROSE 'RADRAZZ'	12"–18" HEIGHT	36"–48" HEIGHT AND SPREAD	#2 CAN, RED FLOWERS

N = NATIVE PLANT OF NORTH AMERICA

SEEDING SPECIFICATIONS

1. ALL AREAS BEING SEEDED
   A. ALL AREAS THAT ARE DISTURBED ARE TO BE HYDROSEEDED. THE SEED MIXTURE IS TO CONSISTS OF 350 LBS PER ACRE OF VITALITY TALL FESCUE BLEND SUPPLIED BY CHESAPEAKE VALLEY SEED, PHONE NO. 443-253-3989 OR AN APPROVED EQUAL. THE HYDROSEED MIXTURE: 100% WOOD FIBER MULCH BY PROFILEPRODUCTS.COM OR AN APPROVED EQUAL.
   B. THE AREA WITHIN THE RAIN GARDEN/ BIO BASINS ARE TO BE HYDROSEEDED THE SEED MIXTURE DESCRIBED BELOW. THE AREAS WITHIN THE BIOBASIN 3, 4 AND 5 ARE TO BE PLANTED AS SHOWN ON THE ENLARGED LANDSCAPE PLAN.

SOD/SEEDING LEGEND

AREA TO BE HYDROSEED WITH RAIN GARDEN MIX 15LBS/ ACRE, CONSISTING OF ANDROPOGON–6.00%, ASCLEPIAS SYRIACA–4.00%, ECHINACEA PURPUREA–8.00%, ELYMUS VIRGINICUS–8.00%, EUPATORIUM COELESTINUM–5.00%, EUTHAMIA GRAMINFOLIA–2.00%, HELIOPSIS HELIANTHOIDES–10.00%, IRIS VERSICOLOR–2.00%, LOBELIA SIPHILITICA–7.00%, PANICUM VIRGATUM–10.00% PENSTEMON DIGITALIS–10.00% RUBECKIA HIRTA–5.00%, SCHOENOPLECTUS ATROVIRENS–4.00%, SCHOENOPIECTUS CYPERINUS–4.00%, SYMPHYOTRICHUM NOVAE–ANGLIAE–2.00%, VERBENA HASTATA–10.00% AND VERNONIA NOVEBORACENSIS–3.00%. HYDROSEED EROSION CONTROL FORMULA 100% WOOD FIBER MULCH. SEED SUPPLIER: PINELANDS NURSERY AND SUPPLY OR AN APPROVED EQUAL. WWW.PINELANDSNURSERY.COM, PH: 609-291-9486

TALL FESCUE SOD LAWN

No.	Date	Revision	Revised By	Checked By
4	05/07/18	ISSUED FOR BID	SKW	DFK
3	03/26/18	PER NJDEP COMMENTS	SKW	DFK
2	03/12/18	PER NJDEP COMMENTS	SKW	DFK
1	02/14/18	PER NJDEP COMMENTS	SKW	DFK

30 0 30 60
SCALE IN FEET

FRENCH & PARRELLO ASSOCIATES

Hackettstown Office
43A Newburgh Rd, Suite 100
Hackettstown, NJ 07840
908.850.0977
Offices
Corporate - Wall, NJ
New York, NY

MICHAEL J. PIGA, LLA
LICENSED LANDSCAPE ARCHITECT, N.J. LIC. No. AS000909

OVERALL LANDSCAPE PLAN

FOR
CALAIS ROAD PARK
LOTS 2 & 3 BLOCK 49
TOWNSHIP OF RANDOLPH
MORRIS COUNTY NEW JERSEY

DATE:	DESIGNED BY:	SCALE:	PROJECT NUMBER:
01/03/2018	RJB	AS NOTED	12259.001
DRAWN BY: SKW	CHECKED BY: DFK	FIELD BOOK:	SHEET: 8 of 23

O:\12K\12200\12259 – Randolph – Calais Recreation Complex\12259.001 – Rec Complex\CADD\dwg\12259-001-LA-LI1.dwg OVERALL LANDSCAPE PLAN

COPYRIGHT © 2017, FRENCH & PARRELLO ASSOCIATES – THE COPYING OR REUSE OF THIS DOCUMENT, OR PORTIONS THEREOF, WITHOUT THE WRITTEN PERMISSION OF FRENCH & PARRELLO ASSOCIATES, P.A. IS PROHIBITED.
DUE TO INHERENT ERRORS IN REPRODUCTION METHODS, ERRORS MAY OCCUR WHEN SCALING THIS DRAWING