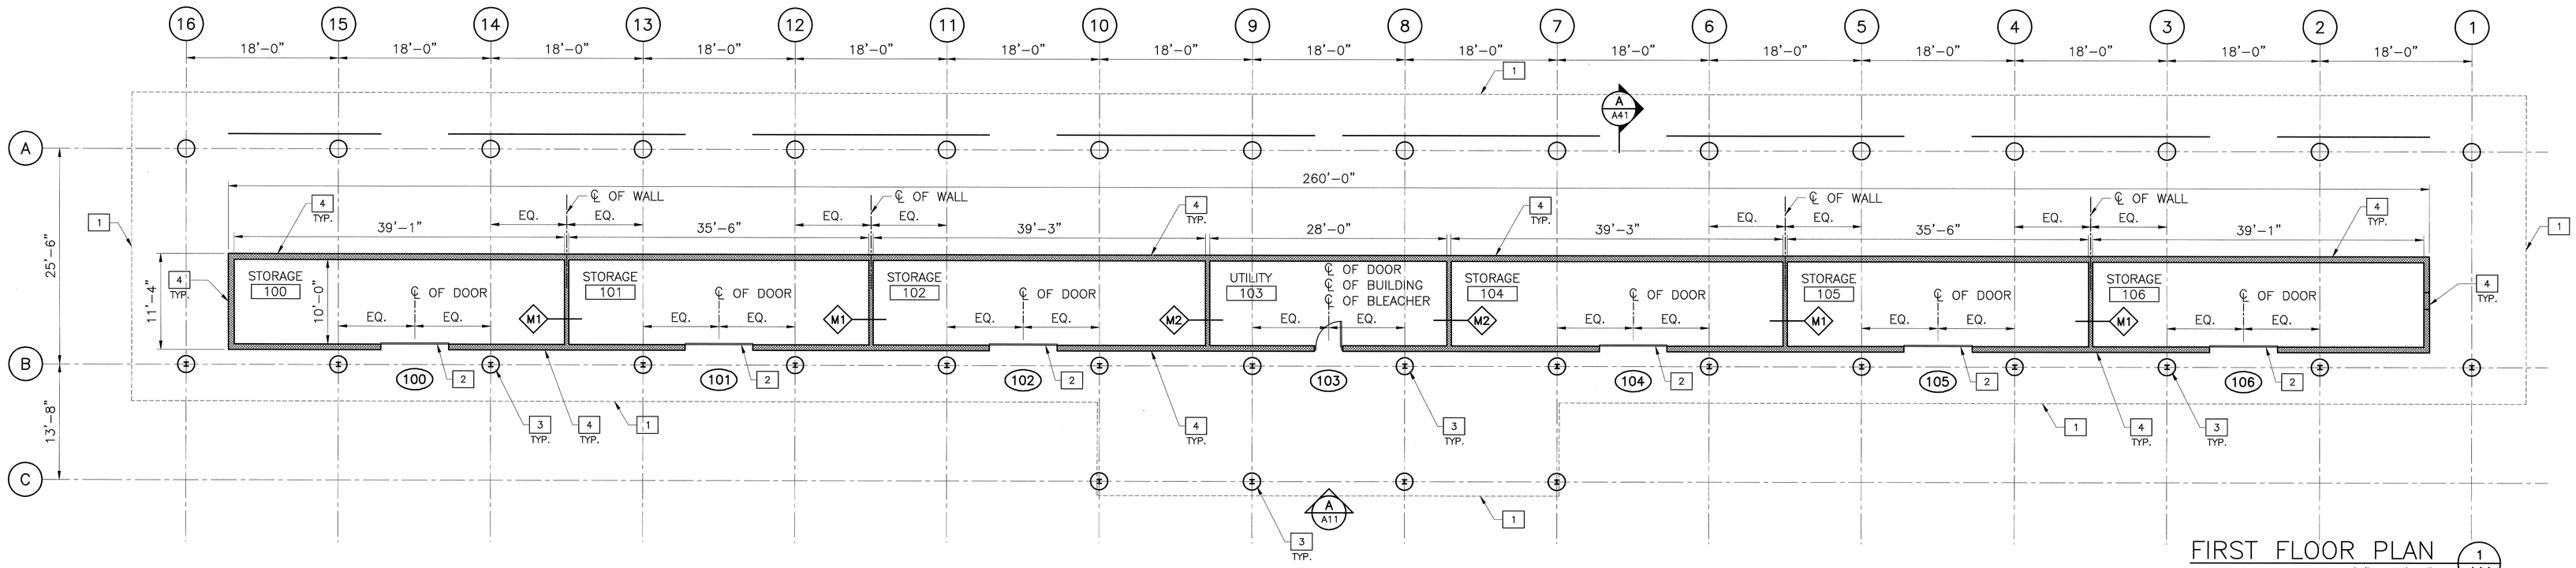

FIRST FLOOR PLAN

1/8" = 1'-0" (1/A11)

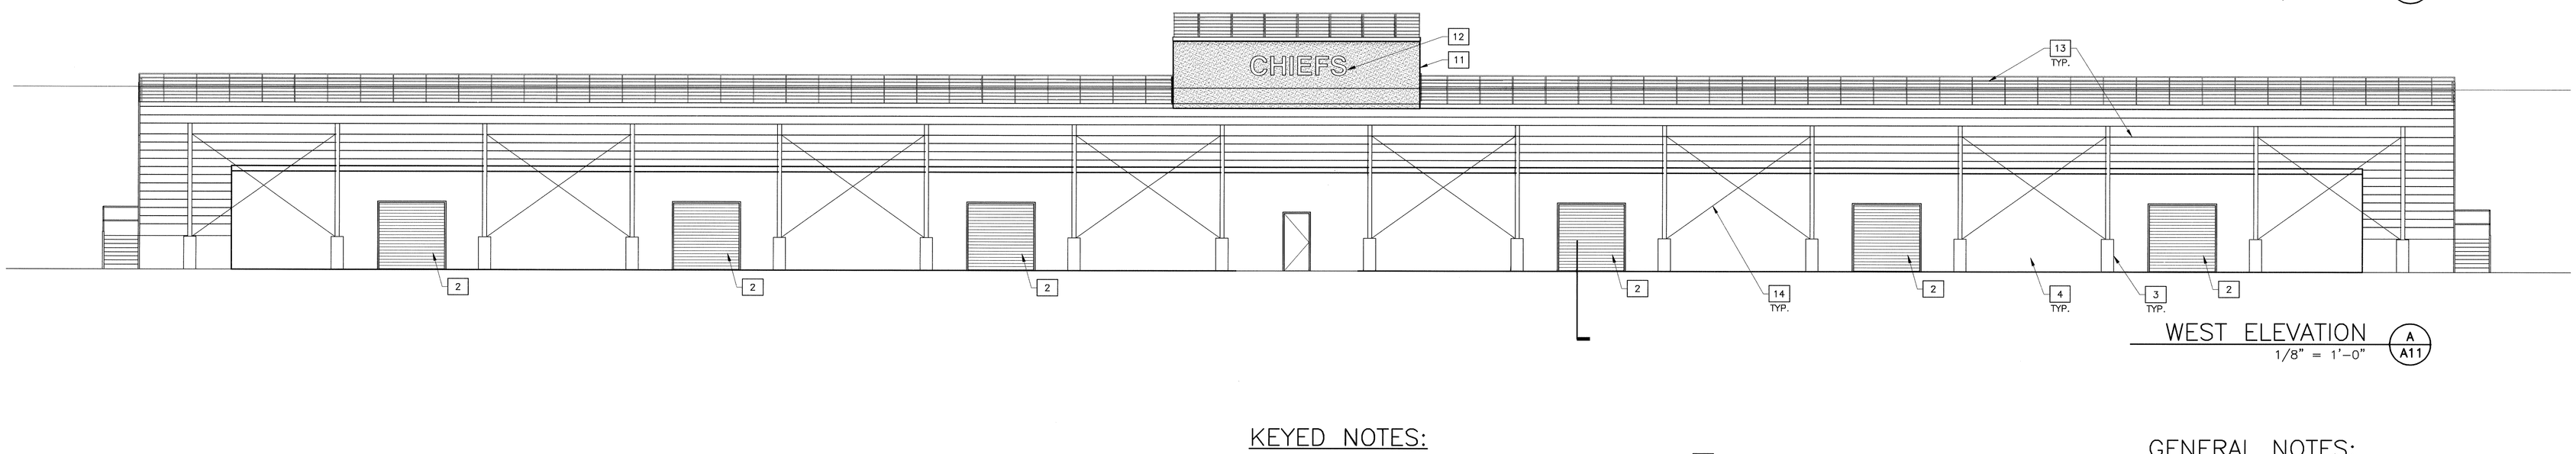

WEST ELEVATION

1/8" = 1'-0" (A/A11)

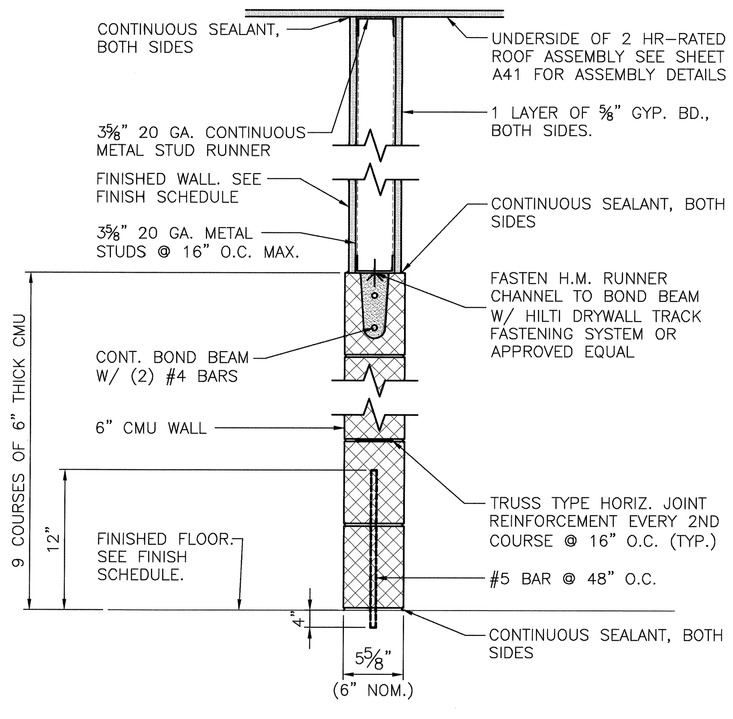

M1 NON RATED PARTITION

NTS

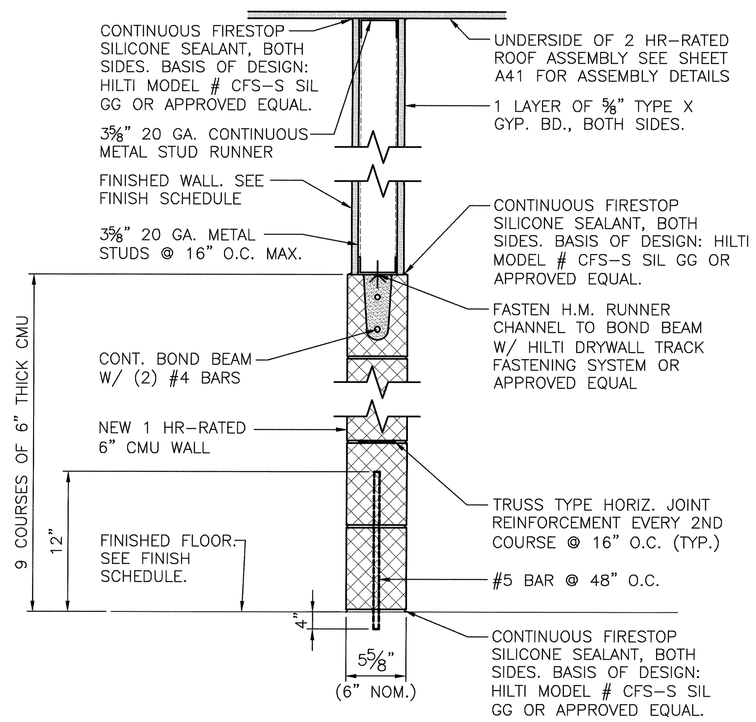

M2 1HR RATED PARTITION

UL #U465 / UL #U905 NTS

KEYED NOTES:

1. LINE INDICATES OUTLINE OF BLEACHER ABOVE. BASIS OF DESIGN: MANUFACTURED BY DANT CLAYTON. SEE STRUCTURAL DWGS FOR ADDITIONAL INFORMATION.
2. 90 MIN. RATED 8' x 8' METAL ROLL UP DOOR. SEE SHEET A60 FOR ADDITIONAL DOOR INFORMATION.
3. STRUCTURAL COLUMN AND SONOTUBE FOUNDATION. SEE STRUCTURAL DWGS FOR ADDITIONAL INFORMATION.
4. 2 HR FIRE-RATED 8" THICK CMU EXTERIOR WALL. UL# U905.
5. PRE-FABRICATED PARTITION FOR PRESS BOX BY BLEACHER MANUFACTURER.
6. PRE-FABRICATED DOOR FOR PRESS BOX BY BLEACHER MANUFACTURER.
7. PRE-FABRICATED WINDOW FOR PRESS BOX BY BLEACHER MANUFACTURER.
8. PRE-FABRICATED COUNTER SPACE WITH GROMMET FOR PRESS BOX BY BLEACHER MANUFACTURER.
9. PRE-FABRICATED SHIP LADDER FOR PRESS BOX BY BLEACHER MANUFACTURER.
10. PRE-FABRICATED ROOF OPENING/HATCH ABOVE FOR PRESS BOX BY BLEACHER MANUFACTURER.
11. PRE-FABRICATED PRESS BOX BY BLEACHER MANUFACTURER – SEE ALSO FLOOR PLAN 2/A11
12. SCHOOL LOGO PAINTED ON PRESS BOX
13. NEW HOME-SIDE BLEACHERS BY BLEACHER MANUFACTURER
14. CROSS BRACING AS REQUIRED – SET CROSS BRACING TO AVOID BAYS WITH STORAGE BUILDING DOORS

GENERAL NOTES:

1. SEE SHEET T02 FOR ADDITIONAL GENERAL NOTES, ABBREVIATIONS, SYMBOLS AND LEGENDS.
2. SEE GENERAL NOTES #19, 20 AND 21 ON T02 FOR MANDATORY SUBCONTRACTOR REQUIREMENTS.
3. SEE GENERAL NOTE #16 ON SHEET T02 FOR DIMENSION INFORMATION.
4. SEE SHEET A60 FOR DOOR SCHEDULE & ROOM FINISH SCHEDULE.

PARTITION NOTES:

1. AT ALL FIRE RATED PARTITIONS, SEAL ALL INTERSECTIONS TO ROOF ASSEMBLY FIRESTOP SEALANT. SEE ALSO PARTITION TYPE DETAILS FOR ADDITIONAL INFORMATION.

0 2' 4' 8' 16'
¼" = 1'-0"

0 4' 8' 16' 32'
⅛" = 1'-0"

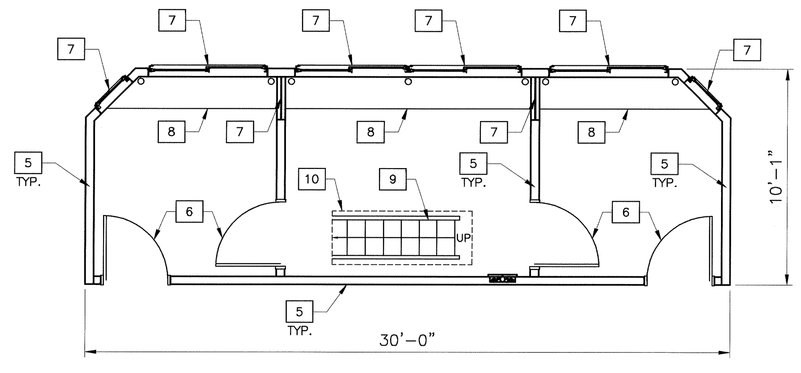

PRESSBOX FLOOR PLAN

1/4" = 1'-0" (2/A11)

NOTE:
PRE-FABRICATED PRESS BOX BY BLEACHER MANUFACTURER. PROVIDE POWER & DATA AS REQUIRED. SEE ELECTRICAL DWGS FOR ADDITIONAL INFORMATION.

NJDOE STATE PROJECT NO.: 4130-050-19-4000

REV	REVISION DESCRIPTION	BY	DATE
0	ISSUED FOR BID AND CONSTRUCTION	RPS	4 NOV 19

EI ARCHITECTURE ENGINEERING PLANNING
EI Associates
ARCHITECTS & ENGINEERS, PA
8 RIDGEDALE AVENUE•CEDAR KNOLLS NJ 07927•973.775.7777

RICHARD F. BASTA, AIA
REGISTERED ARCHITECT LICENSE NO. NJ 10149

ARCHITECTURE

SCALE	AS NOTED
DRAWN BY:	JMC
DESIGNED BY:	JMC
CHECKED BY:	
APPROVED BY:	
PROJECT MANAGER:	

PROJECT
PISCATAWAY HIGH SCHOOL
BLEACHERS, FIELD LIGHTING & STORAGE FACILITY REPLACEMENT
PISCATAWAY NEW JERSEY

EIA DRAWING NO.
A11

TITLE
STORAGE BUILDING/PRESS BOX PLANS AND ELEVATION

CLIENT DWG. NO.
- - - - -

EIA PROJECT NO.
EG8531.01

XX

G:\Projects\Piscataway Two BOE\EG8531.01-PHS-Bleachers-CDs\A11.dwg, 11/5/2019 11:10:57 AM, lung_k